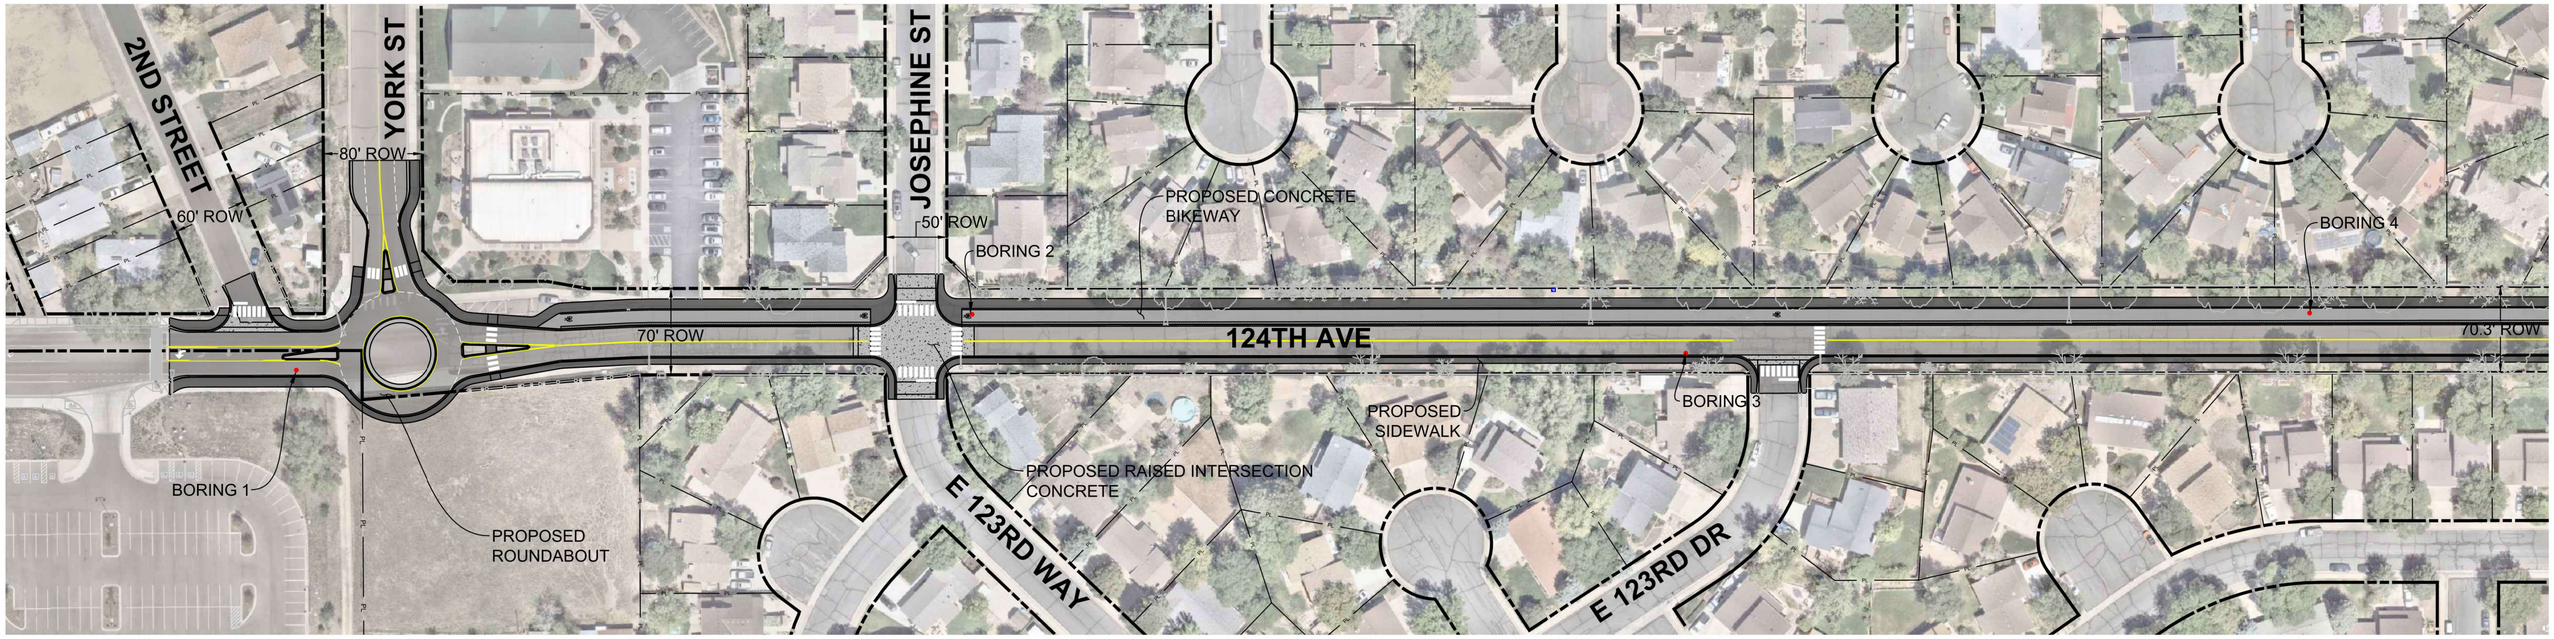
2ND STREET
YORK ST
JOSEPHINE ST
80' ROW
60' ROW
50' ROW
70' ROW
70.3' ROW
124TH AVE
BORING 1
BORING 2
BORING 3
BORING 4
PROPOSED CONCRETE BIKEWAY
PROPOSED ROUNDABOUT
PROPOSED RAISED INTERSECTION CONCRETE
PROPOSED SIDEWALK
E 123RD WAY
E 123RD DR

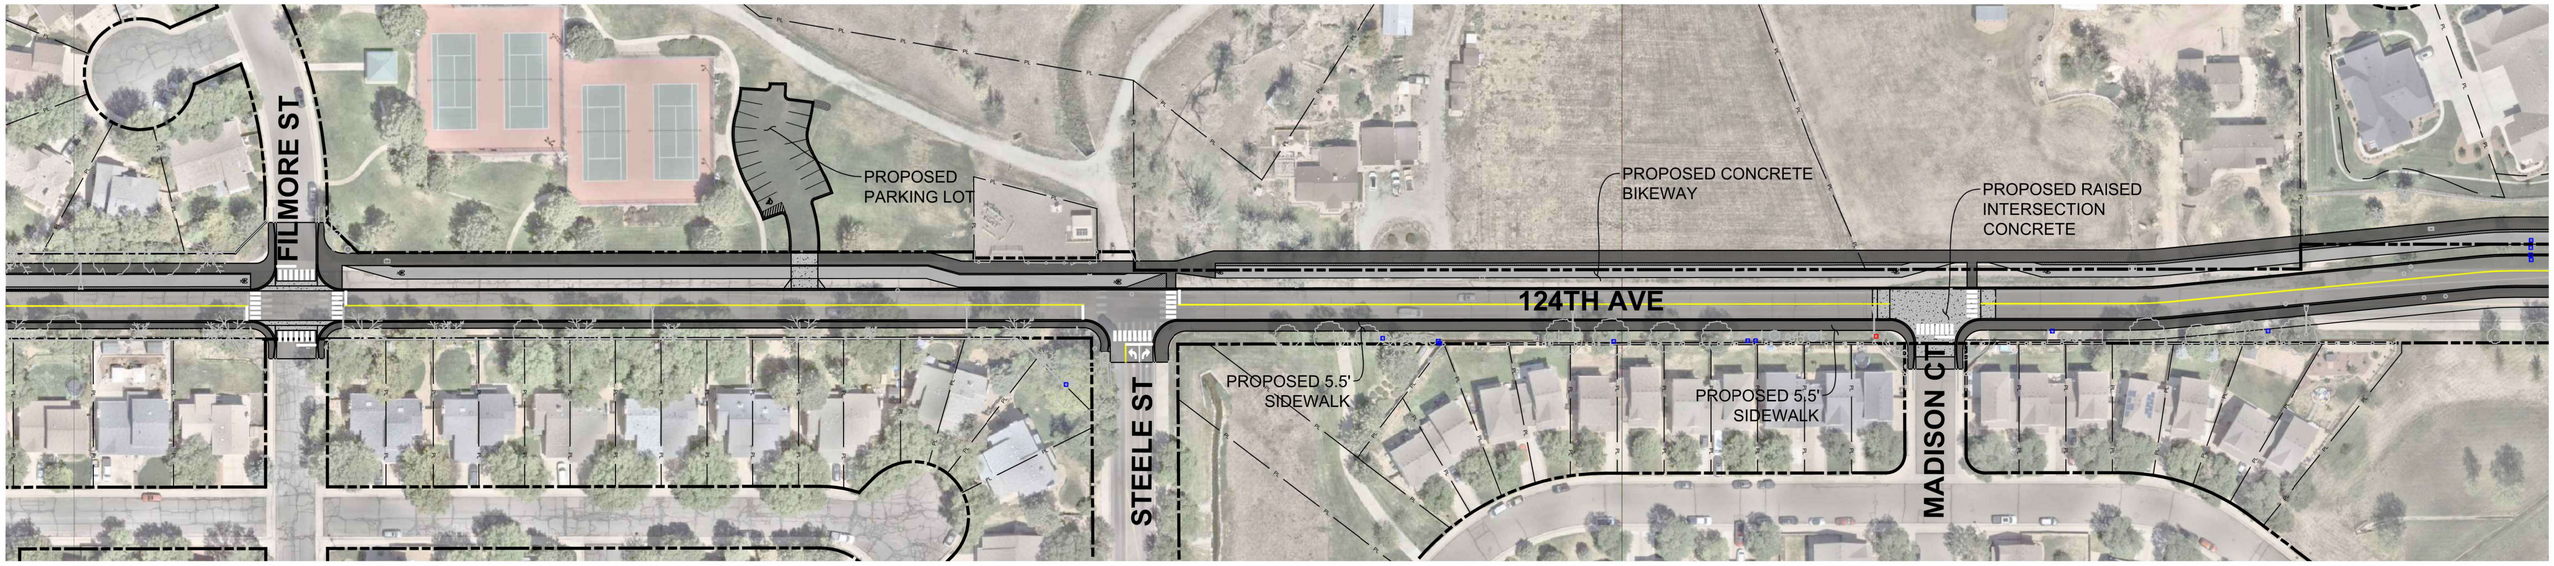
FILMORE ST
PROPOSED PARKING LOT
PROPOSED CONCRETE BIKEWAY
PROPOSED RAISED INTERSECTION CONCRETE
124TH AVE
STEELE ST
PROPOSED 5.5' SIDEWALK
PROPOSED 5.5' SIDEWALK
MADISON CT

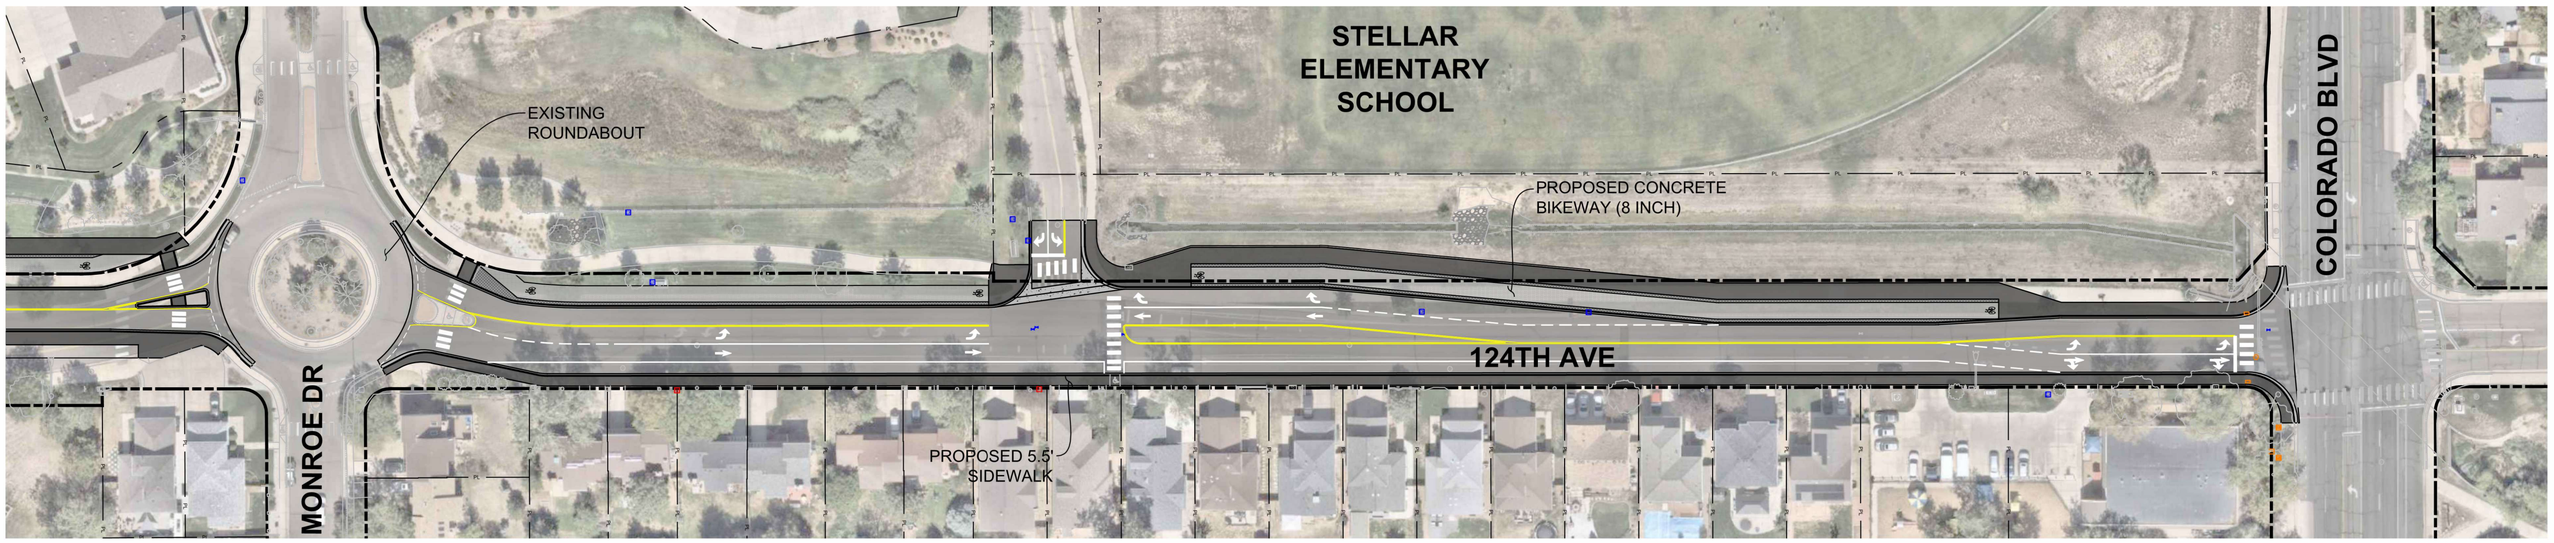
STELLAR ELEMENTARY SCHOOL
EXISTING ROUNDABOUT
PROPOSED CONCRETE BIKEWAY (8 INCH)
124TH AVE
COLORADO BLVD
MONROE DR
PROPOSED 5.5' SIDEWALK